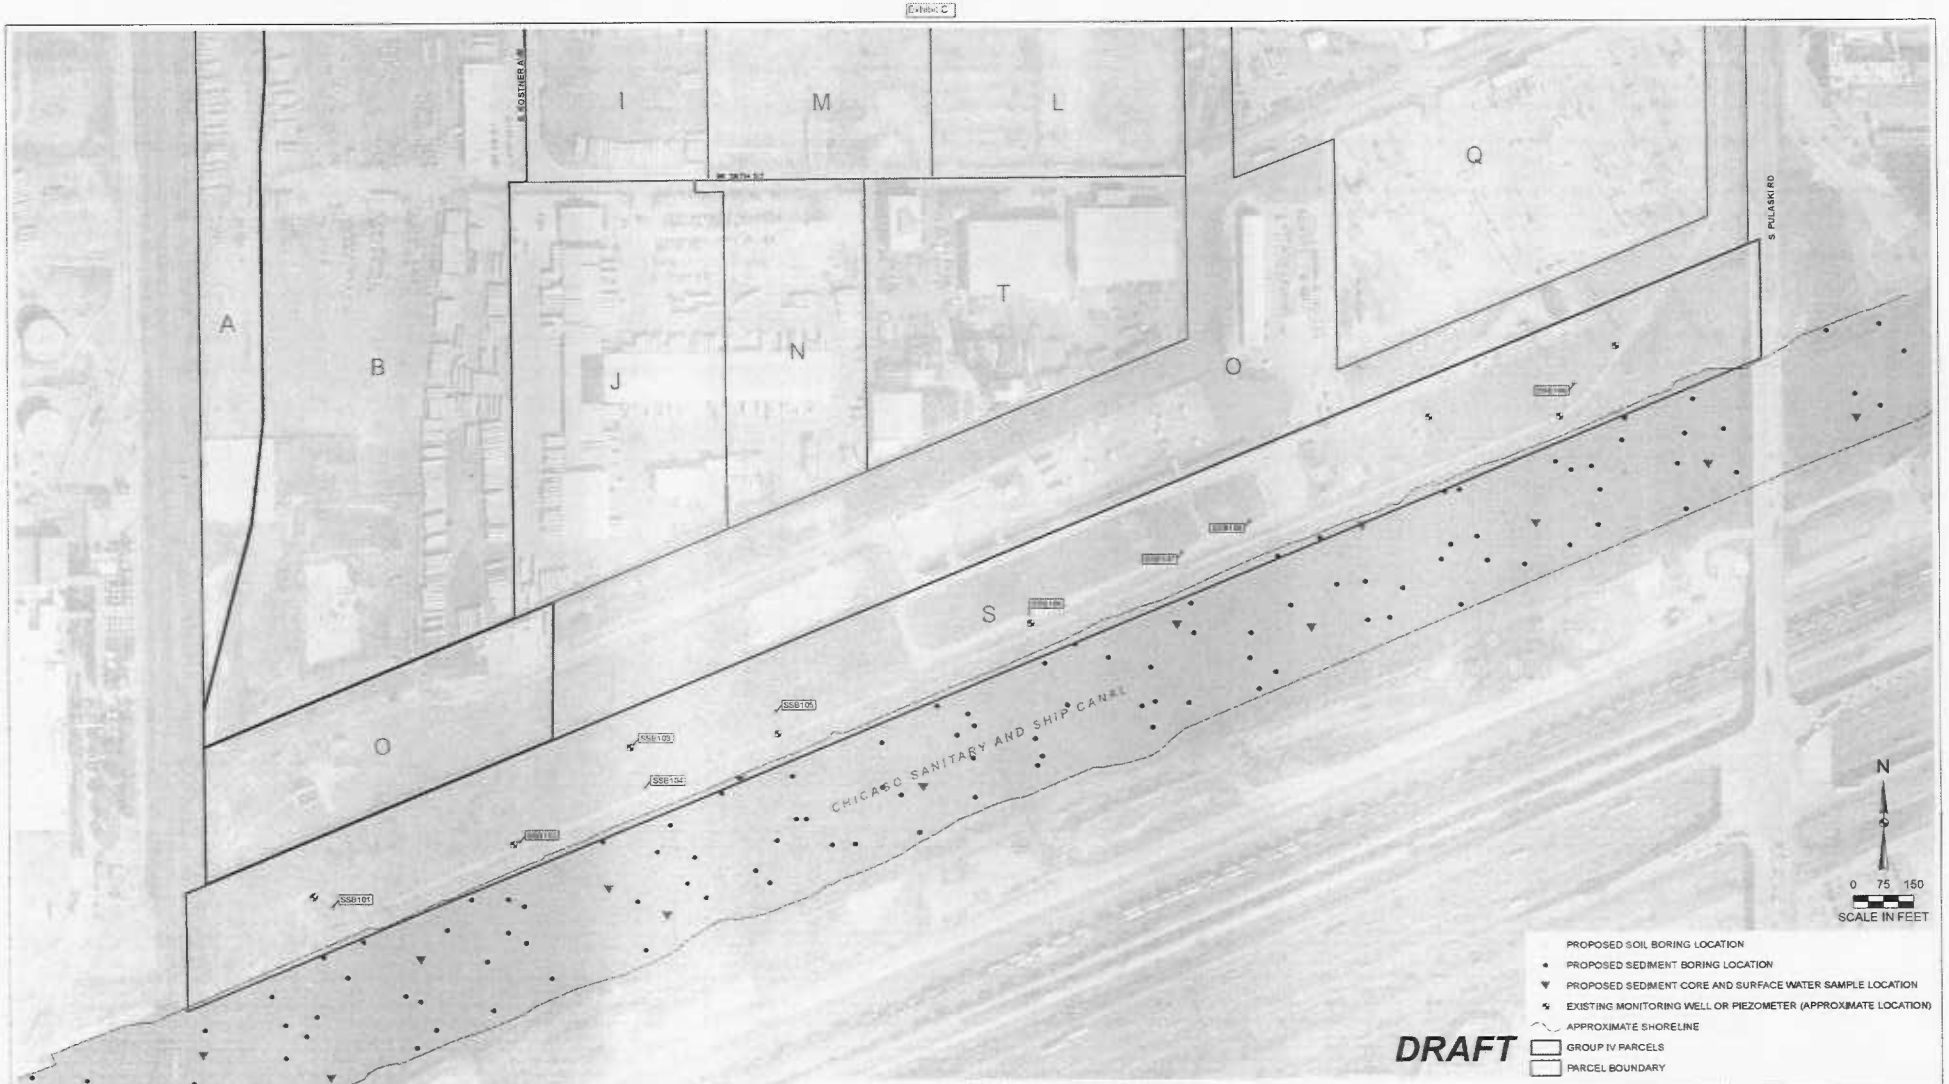

DRAWN BY/DATE:
TDC 11/18/15
REVIEWED BY/DATE:
TLH 11/18/15
APPROVED BY/DATE:
___/_/15

PROPOSED SAMPLING LOCATIONS
PARCEL S AND CHICAGO SANITARY AND SHIP CANAL

SITE-SPECIFIC WORK PLAN
GROUP IV PARCELS, CRAWFORD STATION FORMER MGP SITE
CHICAGO, ILLINOIS

PROJECT NO: 2066

FIGURE NO: 3

NATURAL RESOURCE TECHNOLOGY