HERITAGE PARK CONCEPT PLAN

Exhibit-1 12/18/09

STORAGE REQUIRED (AC-FT)	
LEVEE 37	115
WHEELING	36
TOTAL	151

RESERVOIR VOLUMES	
STORAGE AREA	APX. VOLUME (AC-FT)
A	3.3
B	6.3
C	1.5
D	28.0
E	12.0
F	101.7

LEGEND

- EXISTING HERITAGE LAKE HIGH WATERLINE
- BOARDWALK
- STORAGE AREA BOUNDARY
- PATH
- LIMITS OF PATH & BOARDWALKS BY MWRDGC
- LIMITS OF EXISTING FLOODWAY

NORTH

100 0 100 200

SCALE: 1" = 100'

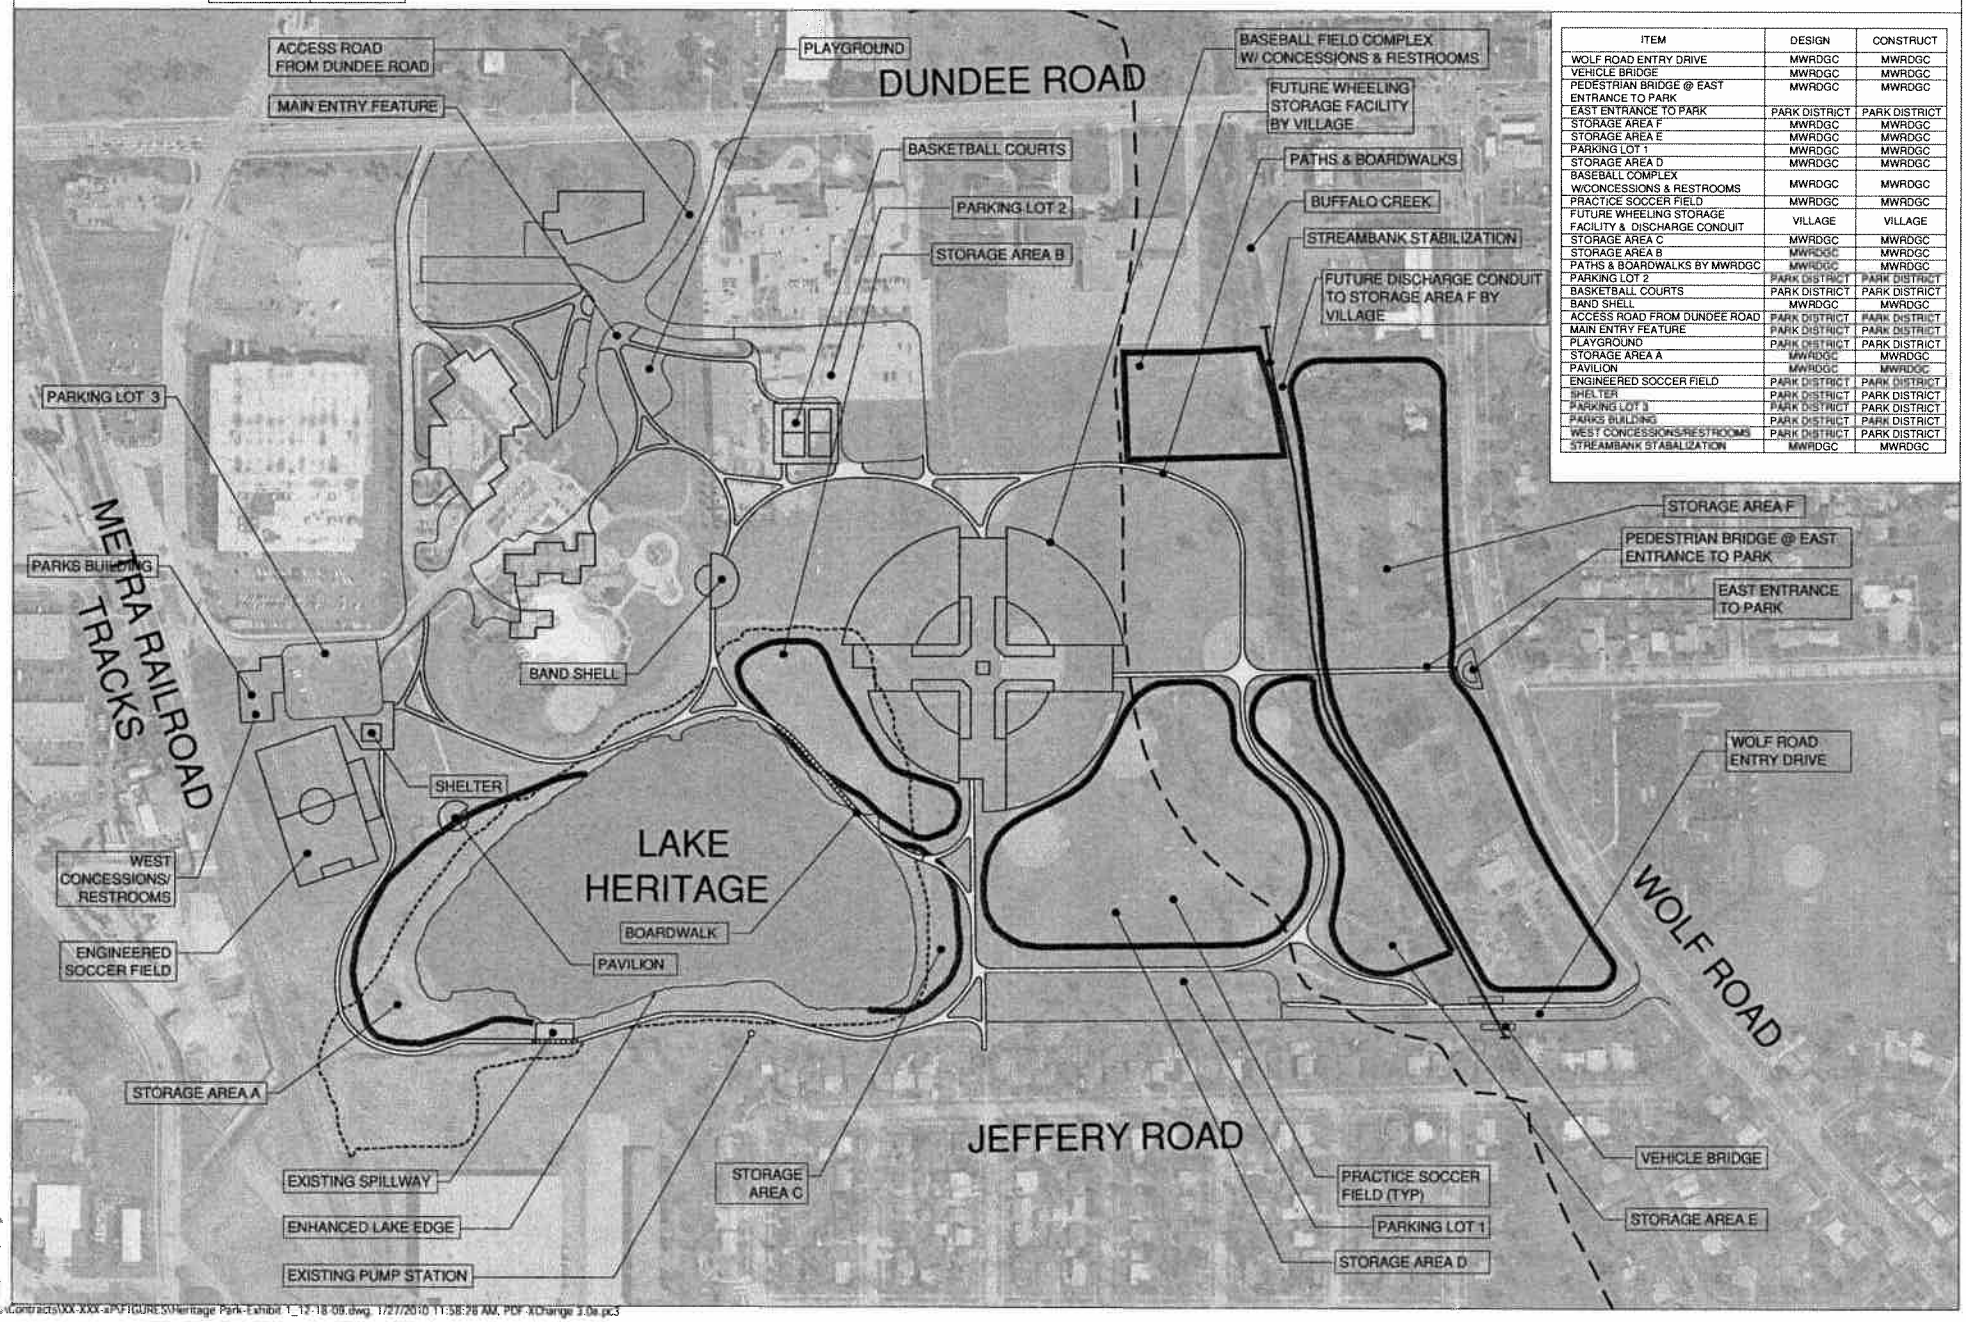

ITEM	DESIGN	CONSTRUCT
WOLF ROAD ENTRY DRIVE	MWRDGC	MWRDGC
VEHICLE BRIDGE	MWRDGC	MWRDGC
PEDESTRIAN BRIDGE @ EAST ENTRANCE TO PARK	MWRDGC	MWRDGC
EAST ENTRANCE TO PARK	PARK DISTRICT	PARK DISTRICT
STORAGE AREA F	MWRDGC	MWRDGC
STORAGE AREA E	MWRDGC	MWRDGC
PARKING LOT 1	MWRDGC	MWRDGC
STORAGE AREA D	MWRDGC	MWRDGC
BASEBALL COMPLEX W/CONCESSIONS & RESTROOMS	MWRDGC	MWRDGC
PRACTICE SOCCER FIELD	MWRDGC	MWRDGC
FUTURE WHEELING STORAGE FACILITY & DISCHARGE CONDUIT	VILLAGE	VILLAGE
STORAGE AREA C	MWRDGC	MWRDGC
STORAGE AREA B	MWRDGC	MWRDGC
PATHS & BOARDWALKS BY MWRDGC	MWRDGC	MWRDGC
PARKING LOT 2	PARK DISTRICT	PARK DISTRICT
BASKETBALL COURTS	PARK DISTRICT	PARK DISTRICT
BAND SHELL	MWRDGC	MWRDGC
ACCESS ROAD FROM DUNDEE ROAD	PARK DISTRICT	PARK DISTRICT
MAIN ENTRY FEATURE	PARK DISTRICT	PARK DISTRICT
PLAYGROUND	PARK DISTRICT	PARK DISTRICT
STORAGE AREA A	MWRDGC	MWRDGC
PAVILION	MWRDGC	MWRDGC
ENGINEERED SOCCER FIELD	PARK DISTRICT	PARK DISTRICT
SHELTER	PARK DISTRICT	PARK DISTRICT
PARKING LOT 3	PARK DISTRICT	PARK DISTRICT
PARKS BUILDING	PARK DISTRICT	PARK DISTRICT
WEST CONCESSIONS/RESTROOMS	PARK DISTRICT	PARK DISTRICT
STREAMBANK STABALIZATION	MWRDGC	MWRDGC

C:\Contracts\XX-XXX-a\FIGURE 5\Heritage Park-Exhibit 1_12-18-09.dwg, 1/27/2010 11:58:28 AM, PDF-XChange 3.0a.pc3