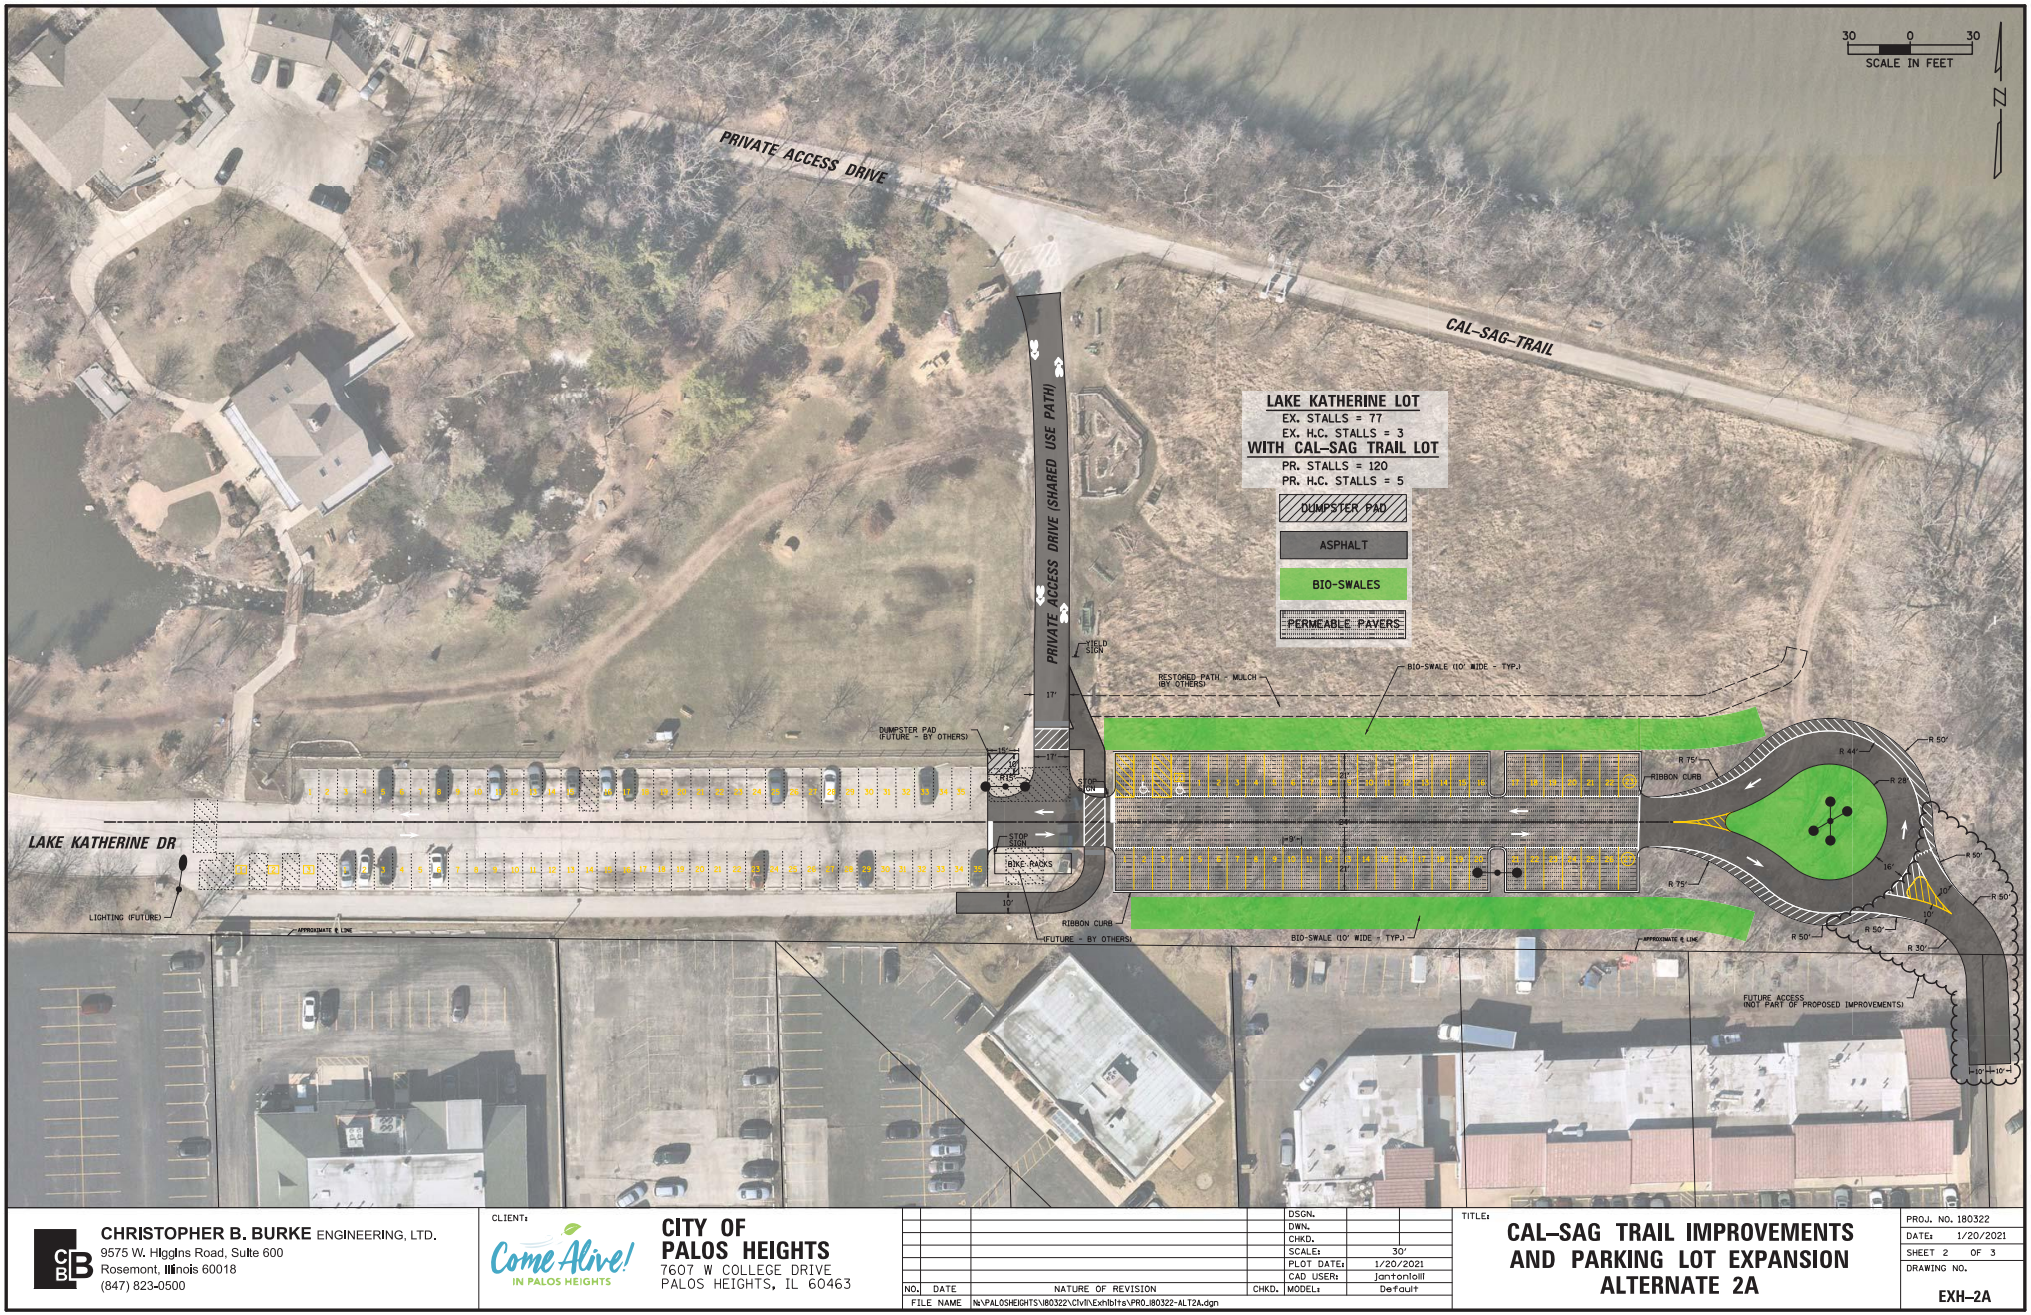

CHRISTOPHER B. BURKE ENGINEERING, LTD.
9575 W. Higgins Road, Suite 600
Rosemont, Illinois 60018
(847) 823-0500

CLIENT:
Come Alive! IN PALOS HEIGHTS

CITY OF PALOS HEIGHTS
7607 W COLLEGE DRIVE
PALOS HEIGHTS, IL 60463

NO.	DATE	NATURE OF REVISION	CHKD.

FILE NAME: N:\PALOSHEIGHTS\180322\Civil\Exhibits\PRO_180322-ALT2A.dgn

DSGN.	
DWN.	
CHKD.	
SCALE:	30'
PLOT DATE:	1/20/2021
CAD USER:	jantonioli
MODEL:	Default

TITLE:
CAL-SAG TRAIL IMPROVEMENTS AND PARKING LOT EXPANSION ALTERNATE 2A

PROJ. NO.	180322
DATE:	1/20/2021
SHEET	2 OF 3
DRAWING NO.	EXH-2A

Lake Katherine Permeable Paver Commuter Parking Lot in Palos Heights (18-IGA-14)