PLAT OF SURVEY

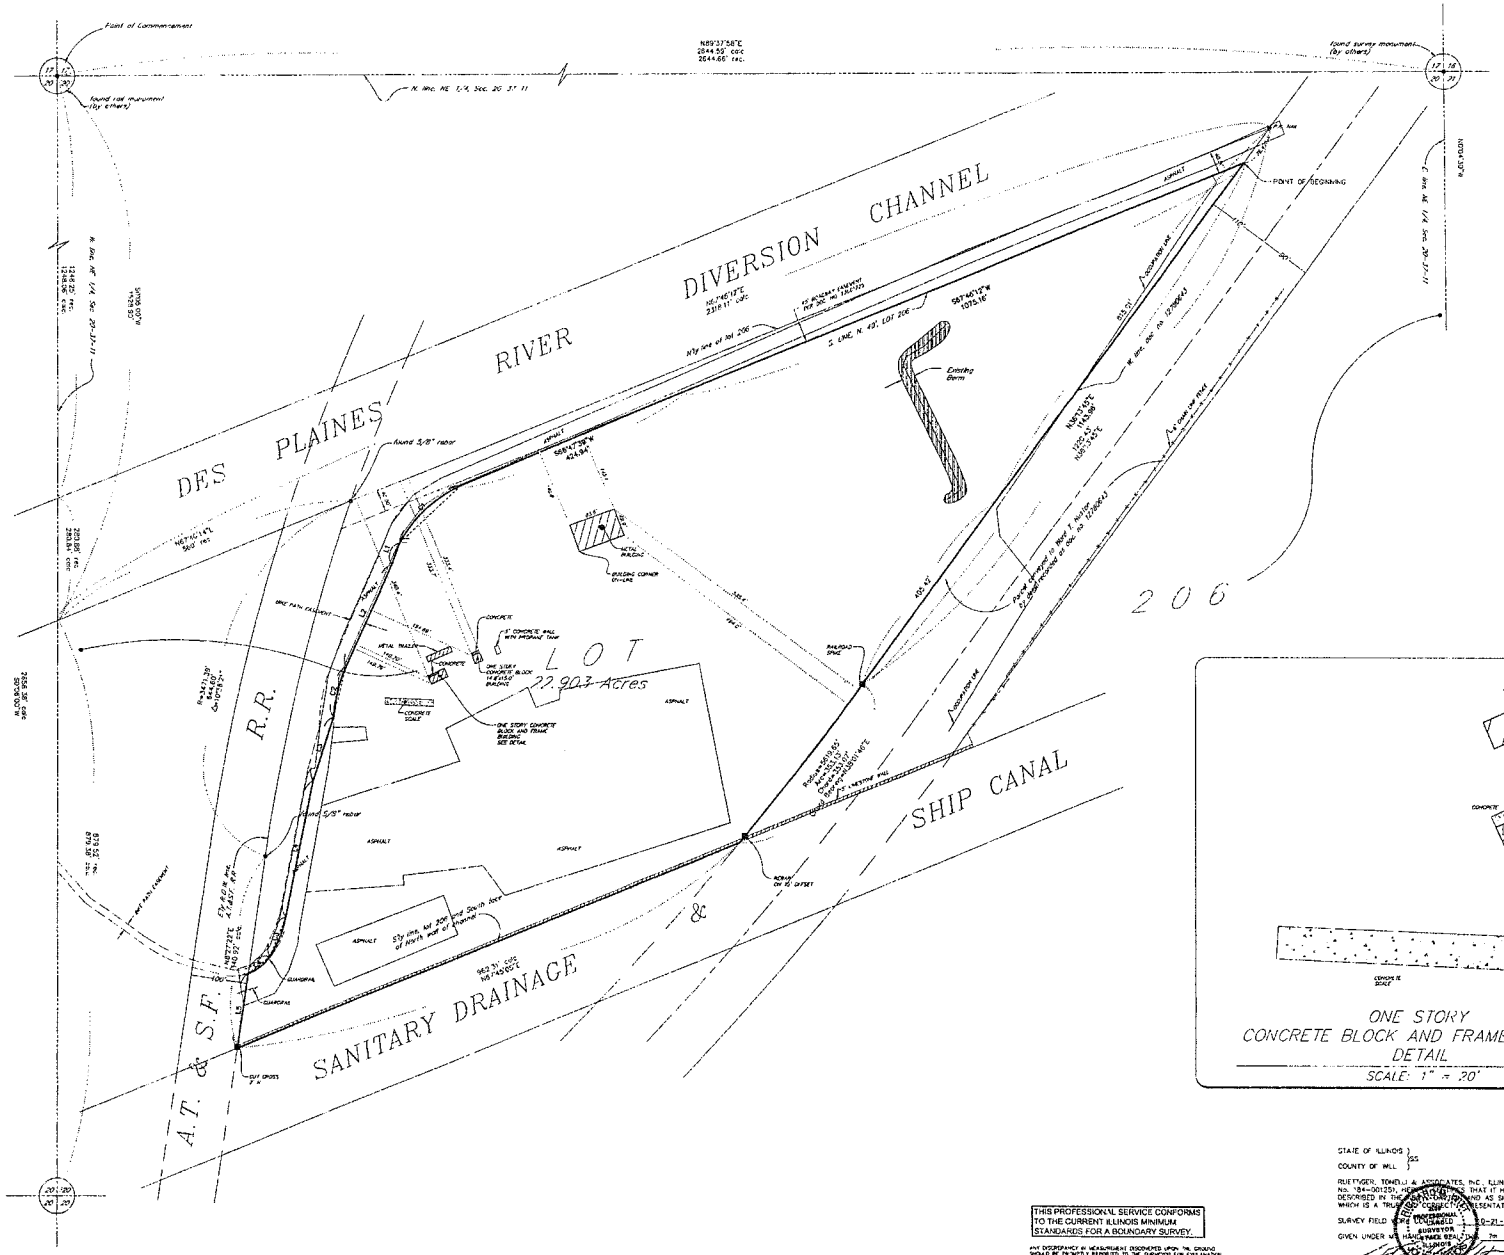
Point of Commencement
Found iron monument (by others)
N89°37'58"E
2644.59' calc.
2644.66' rec.
N. line NE 1/4, Sec. 20, 37, 11
Found survey monument (by others)
POINT OF BEGINNING
DES PLAINES RIVER
DIVERSION CHANNEL
N.Ely line of lot 206
S. LINE, N. 40' LOT 206
S87°40'13"W
1015.16'
S87°40'13"W
424.94'
Existing Berm
Found 3/8" rebar
Found 5/8" rebar
METAL TRAILER
CONCRETE
ONE STORY CONCRETE BLOCK AND FRAME BUILDING SEE DETAIL
ASPHALT
LOT
22.903 Acres
206
R.R.
A.T. & S.F.
SANITARY DRAINAGE
&
SHIP CANAL
RAILROAD
BUILDING CORNER OFFSET
ROADWAY OFFSET
GUARDRAIL
GUY GUARD
GUY ANCHOR
N.W. R.O.W. LINE OF RT. 53
N.E. R.O.W. LINE OF RT. 53
N.E. R.O.W. LINE OF RT. 53
N.W