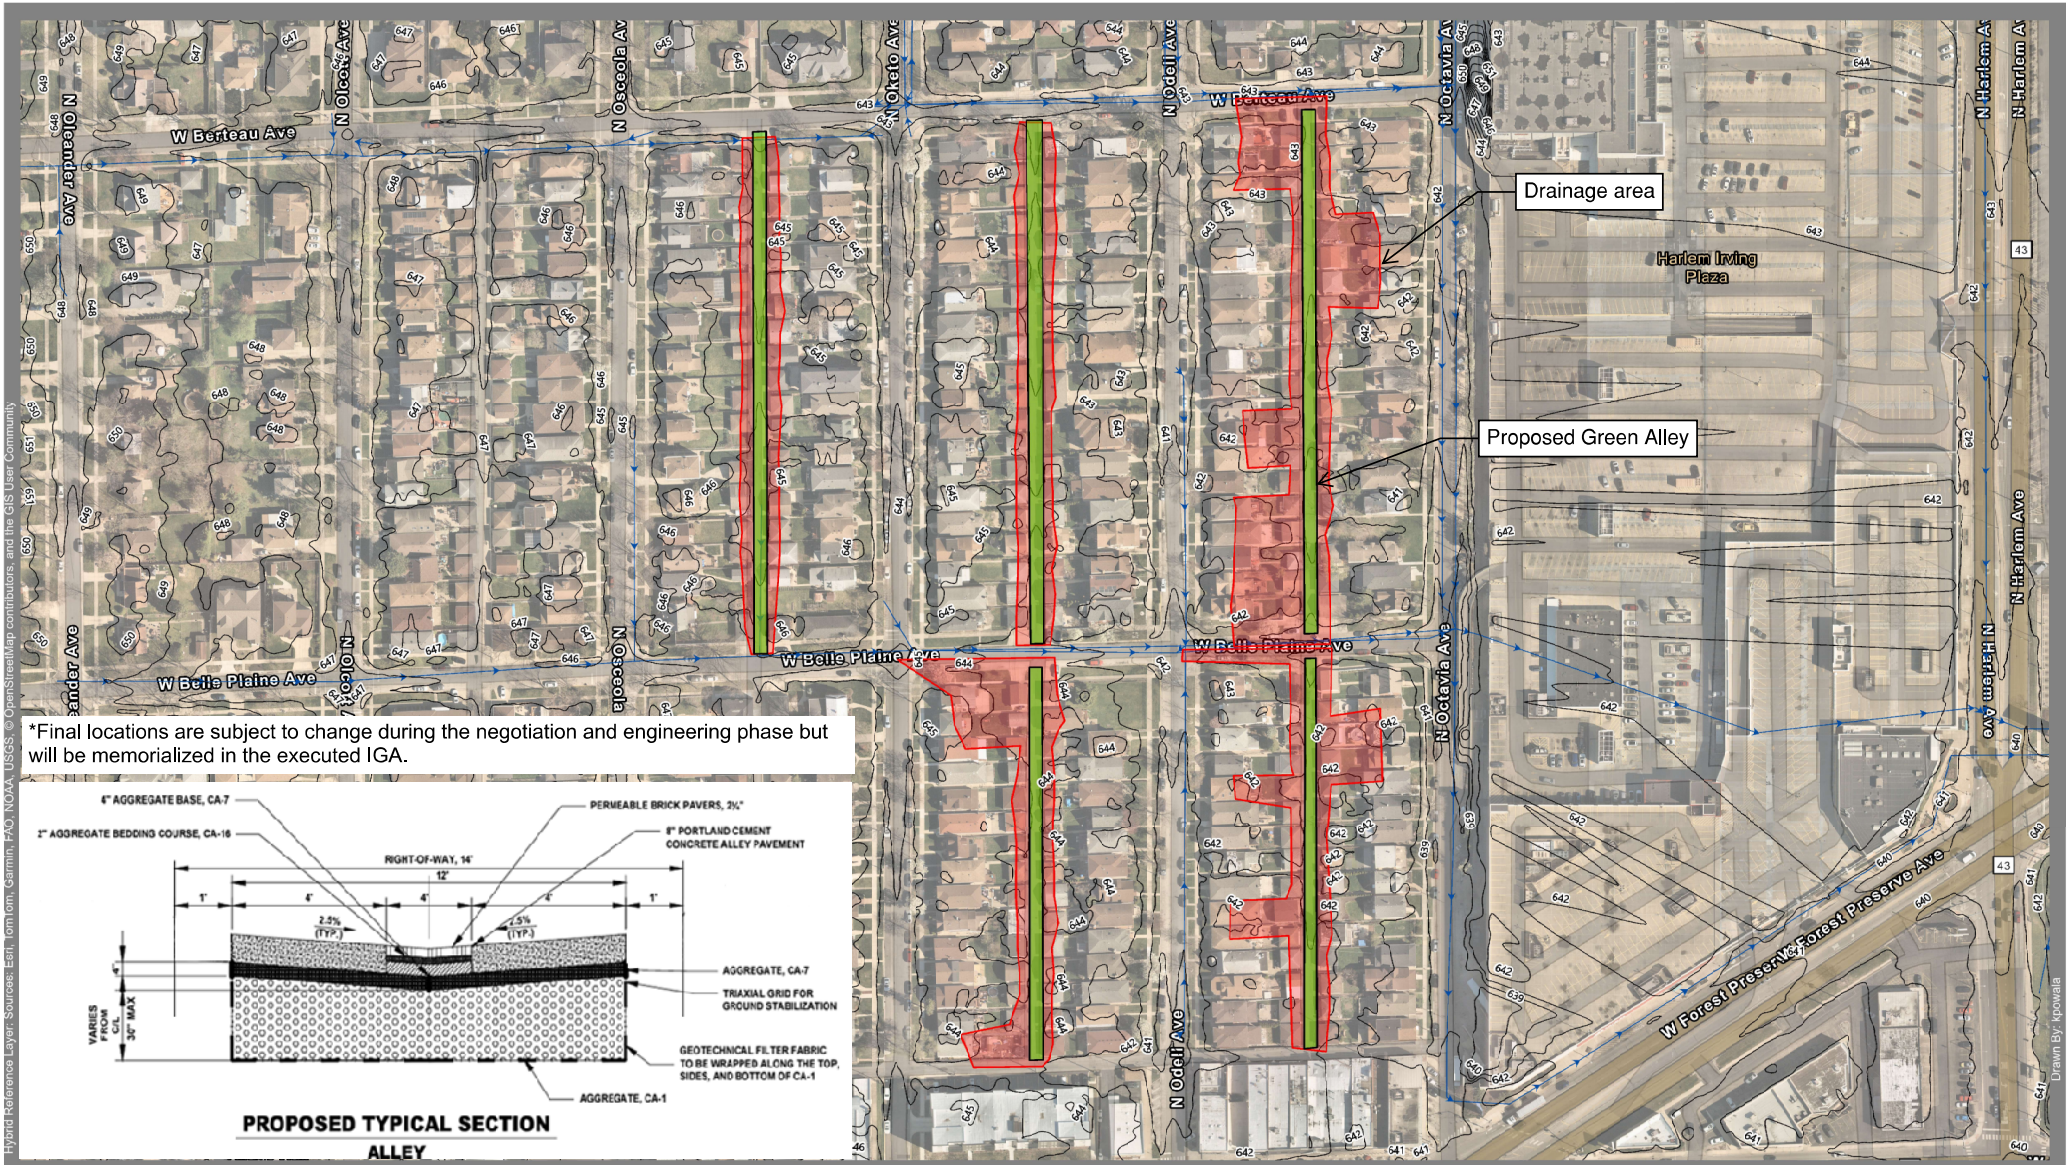

GHA GEWALT HAMILTON ASSOCIATES, INC.
CONSULTING ENGINEERS
www.gha-engineers.com

26-IGA-04

Proposed Green Alley Extents

Norridge, IL

1 inch = 150 Feet

N

Map Center: 87.81156°W 41.9547°N

Date: 3/6/2026